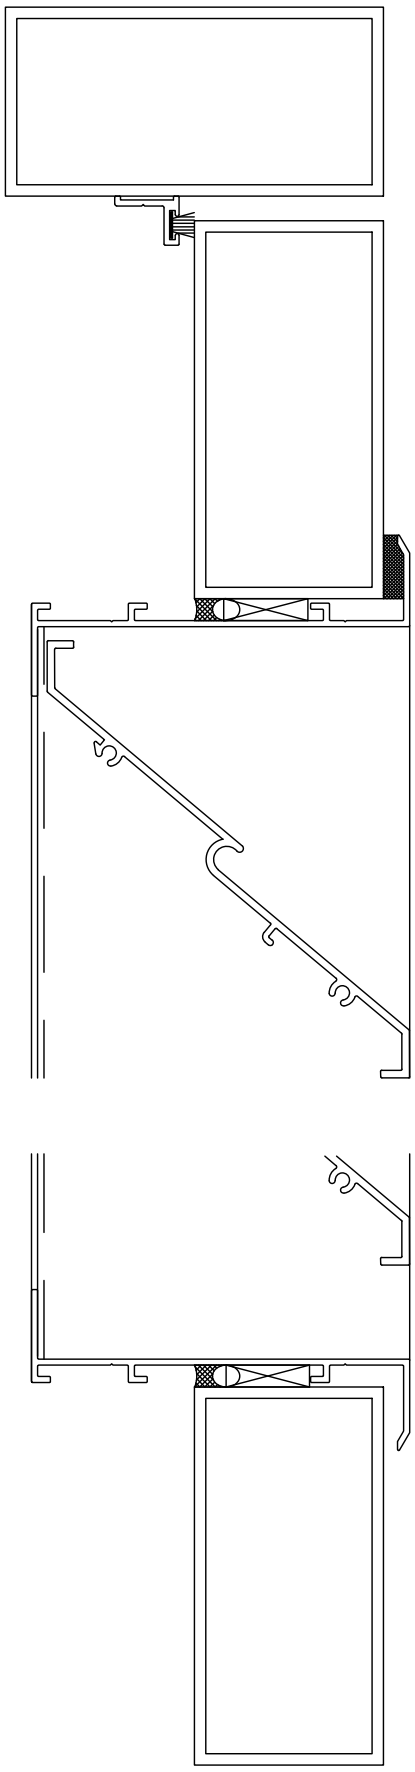

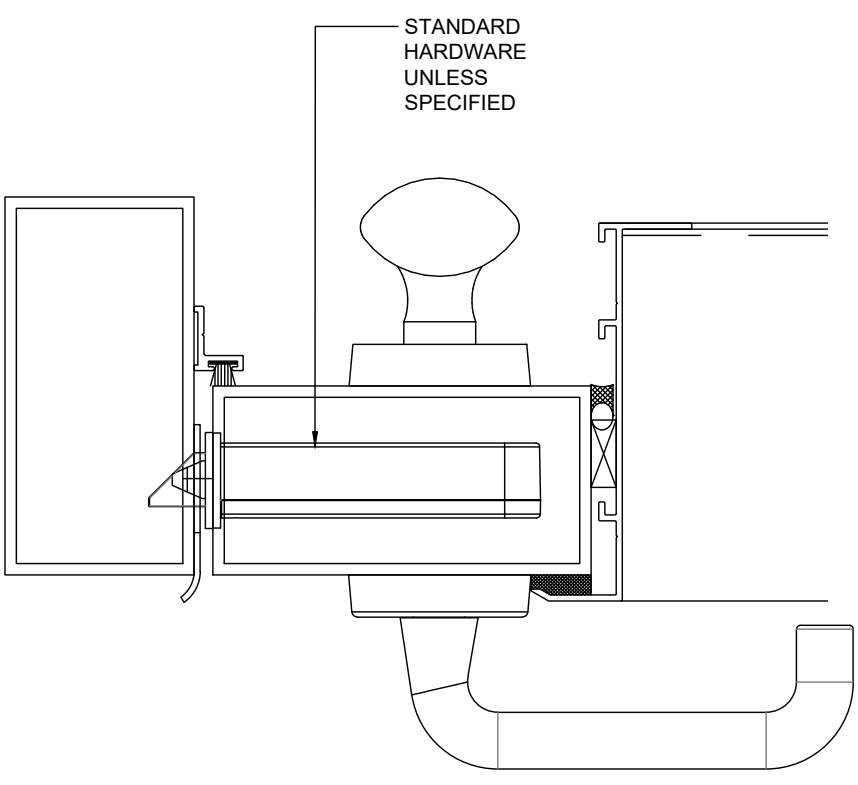

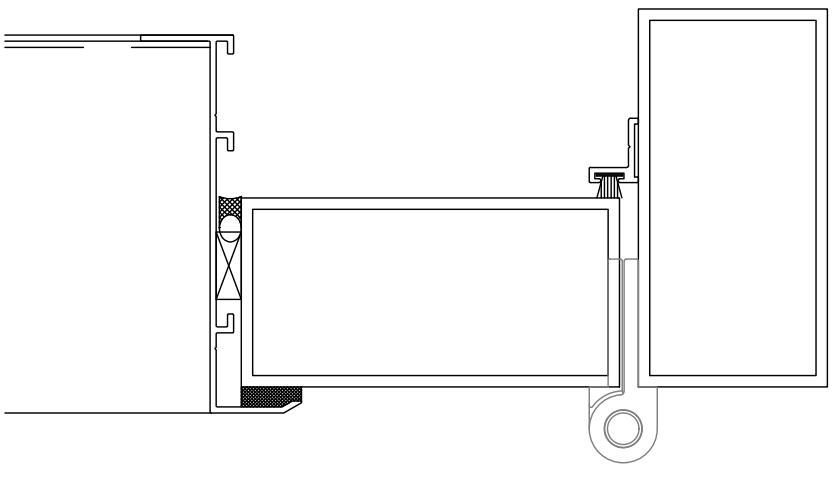

VENTILATION LOUVRE	VENTÜER Ventilation, Acoustic & Smoke Louvres	**SCALE: 1:2 @ A3 - 1:1 @ A4**
VL-100S		**DWG NO. VL-100S-A.16**
INSTALLATION DETAILS ALUMINIUM SINGLE DOOR	E: sales@ventuer.co W: ventuer.co	**DATE: 15/01/2025** — **REV 1**

© 2019 All rights reserved