
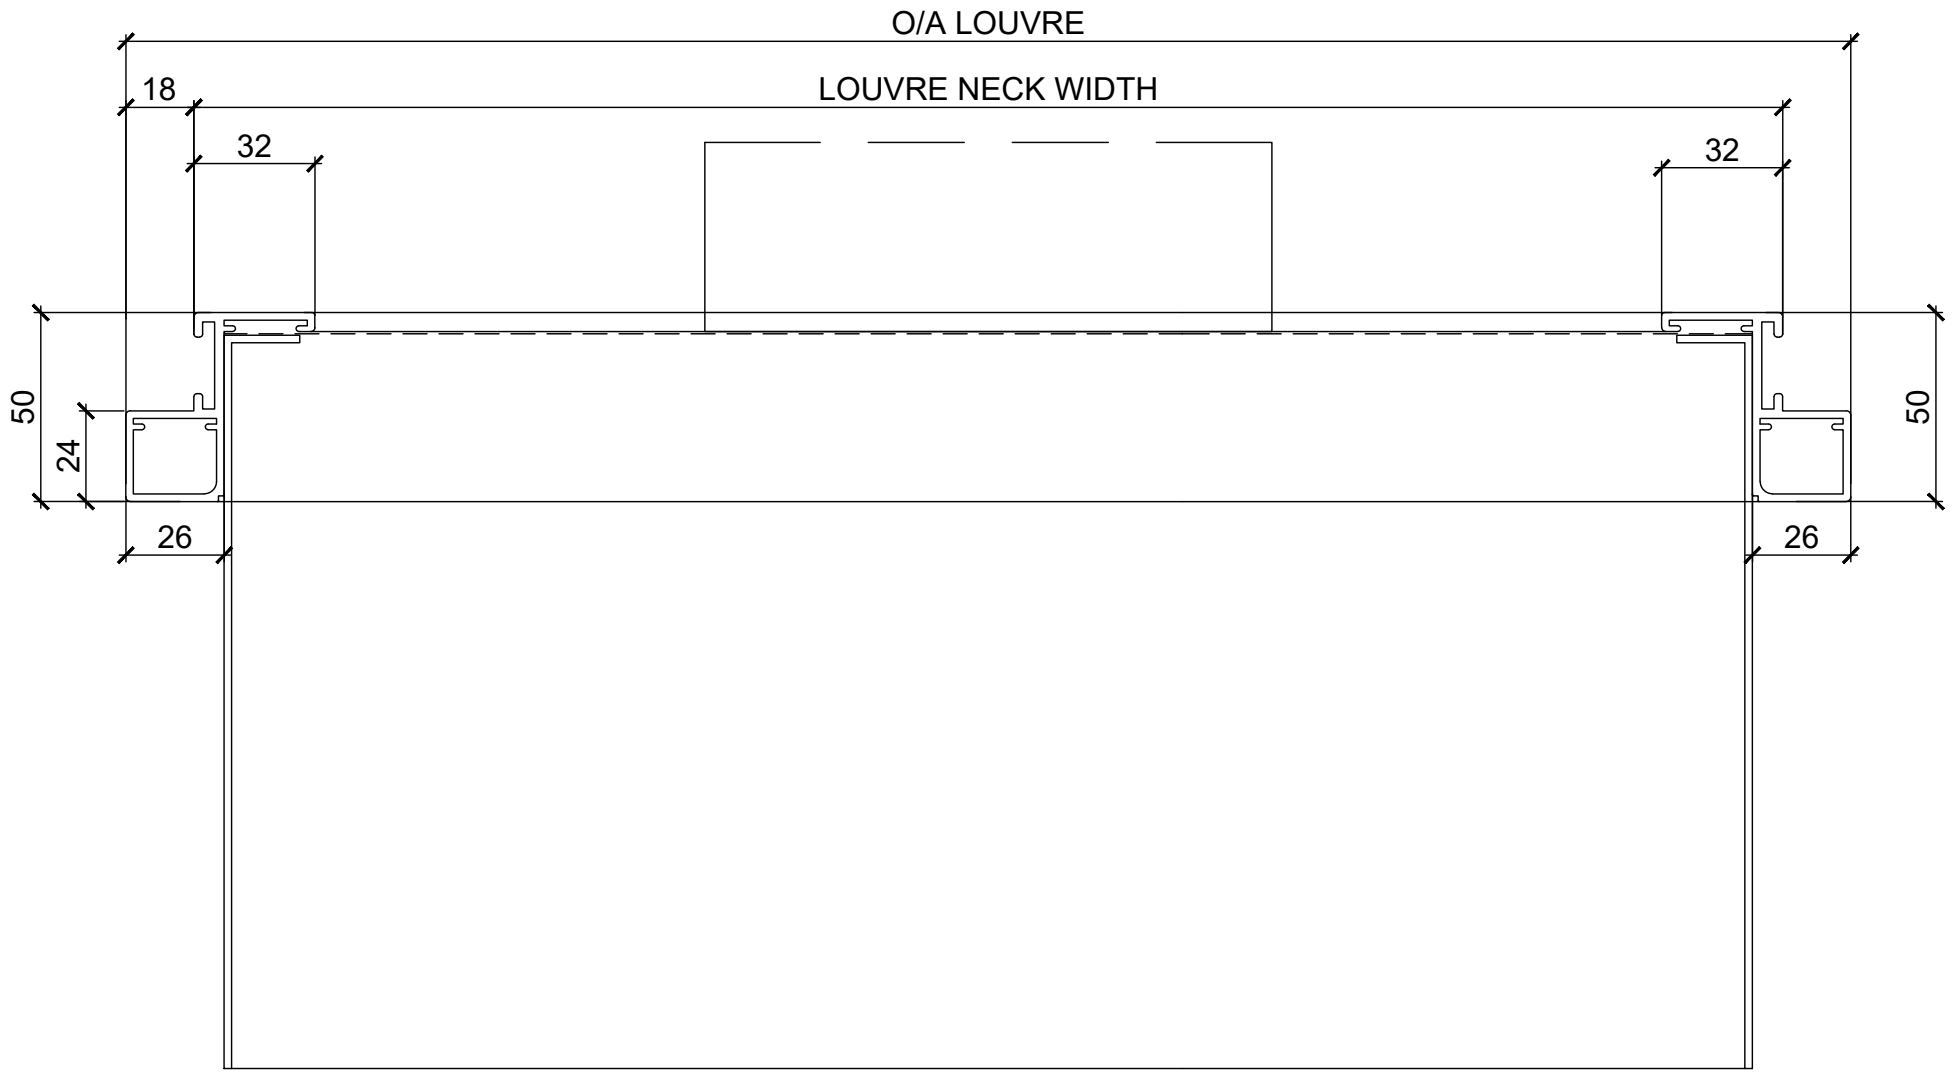


PLAN VIEW

SECTION VIEW

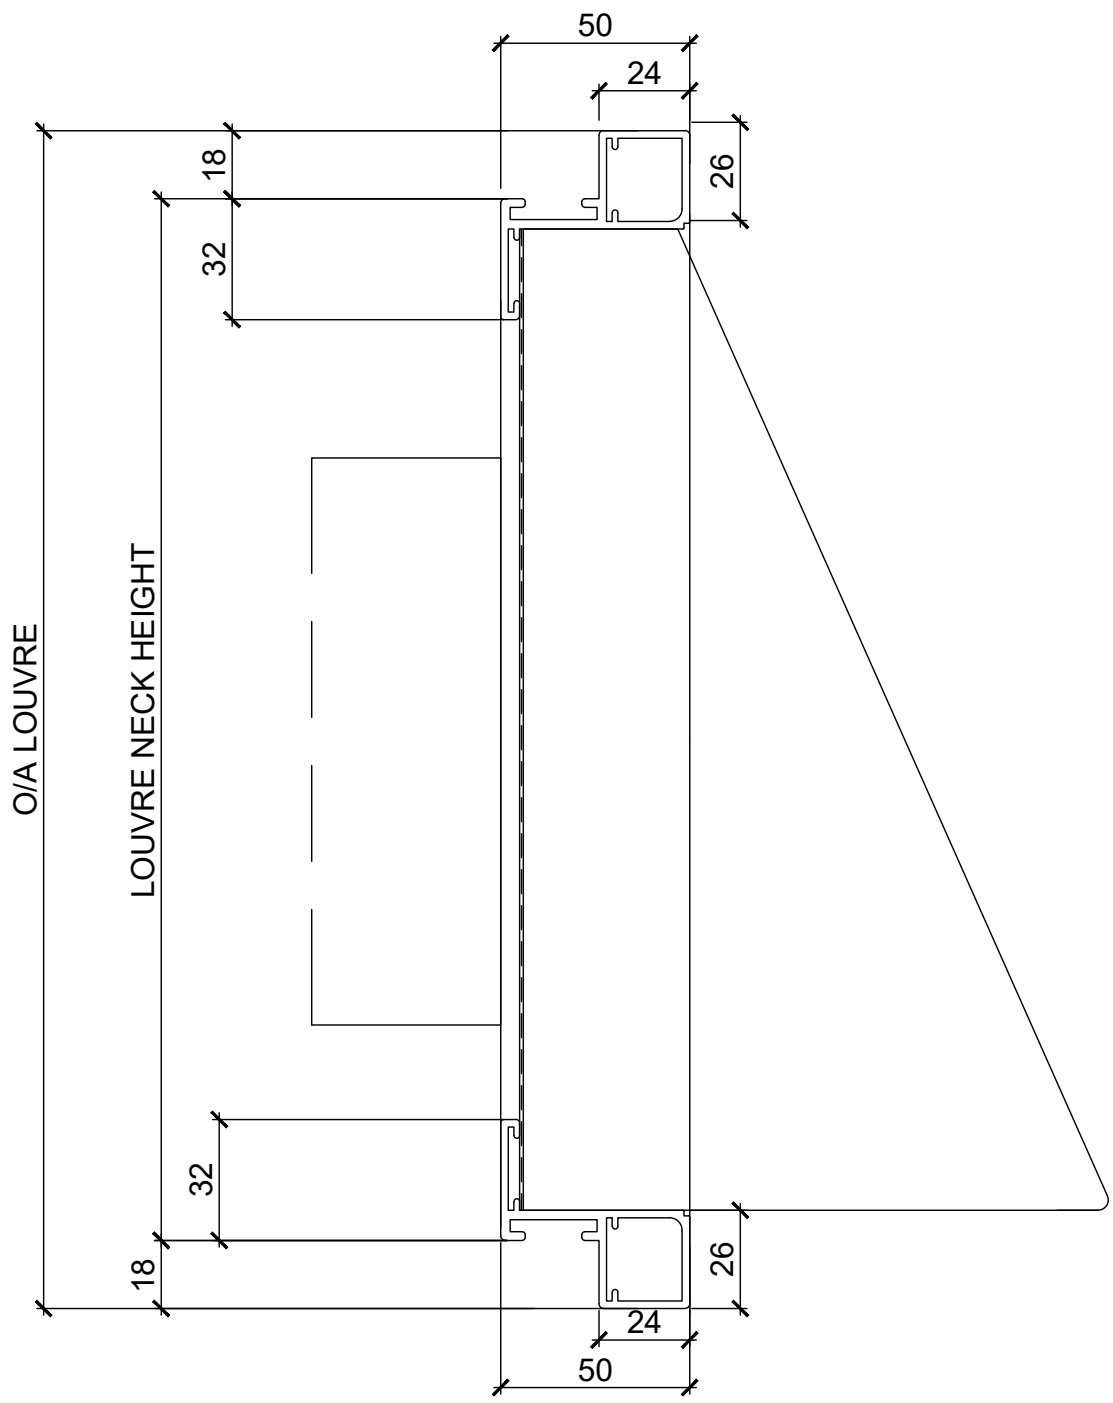

ALUMINUM COWLS	VENTÜER Ventilation, Acoustic & Smoke Louvres	**SCALE: N/A To Suit**
LFCAM		**DWG NO. AC-A.05**
INSTALLATION GLAZED IN	E: sales@ventuer.co W: ventuer.co	**DATE: 15/01/2025** / **REV 1**

© 2019 All rights reserved