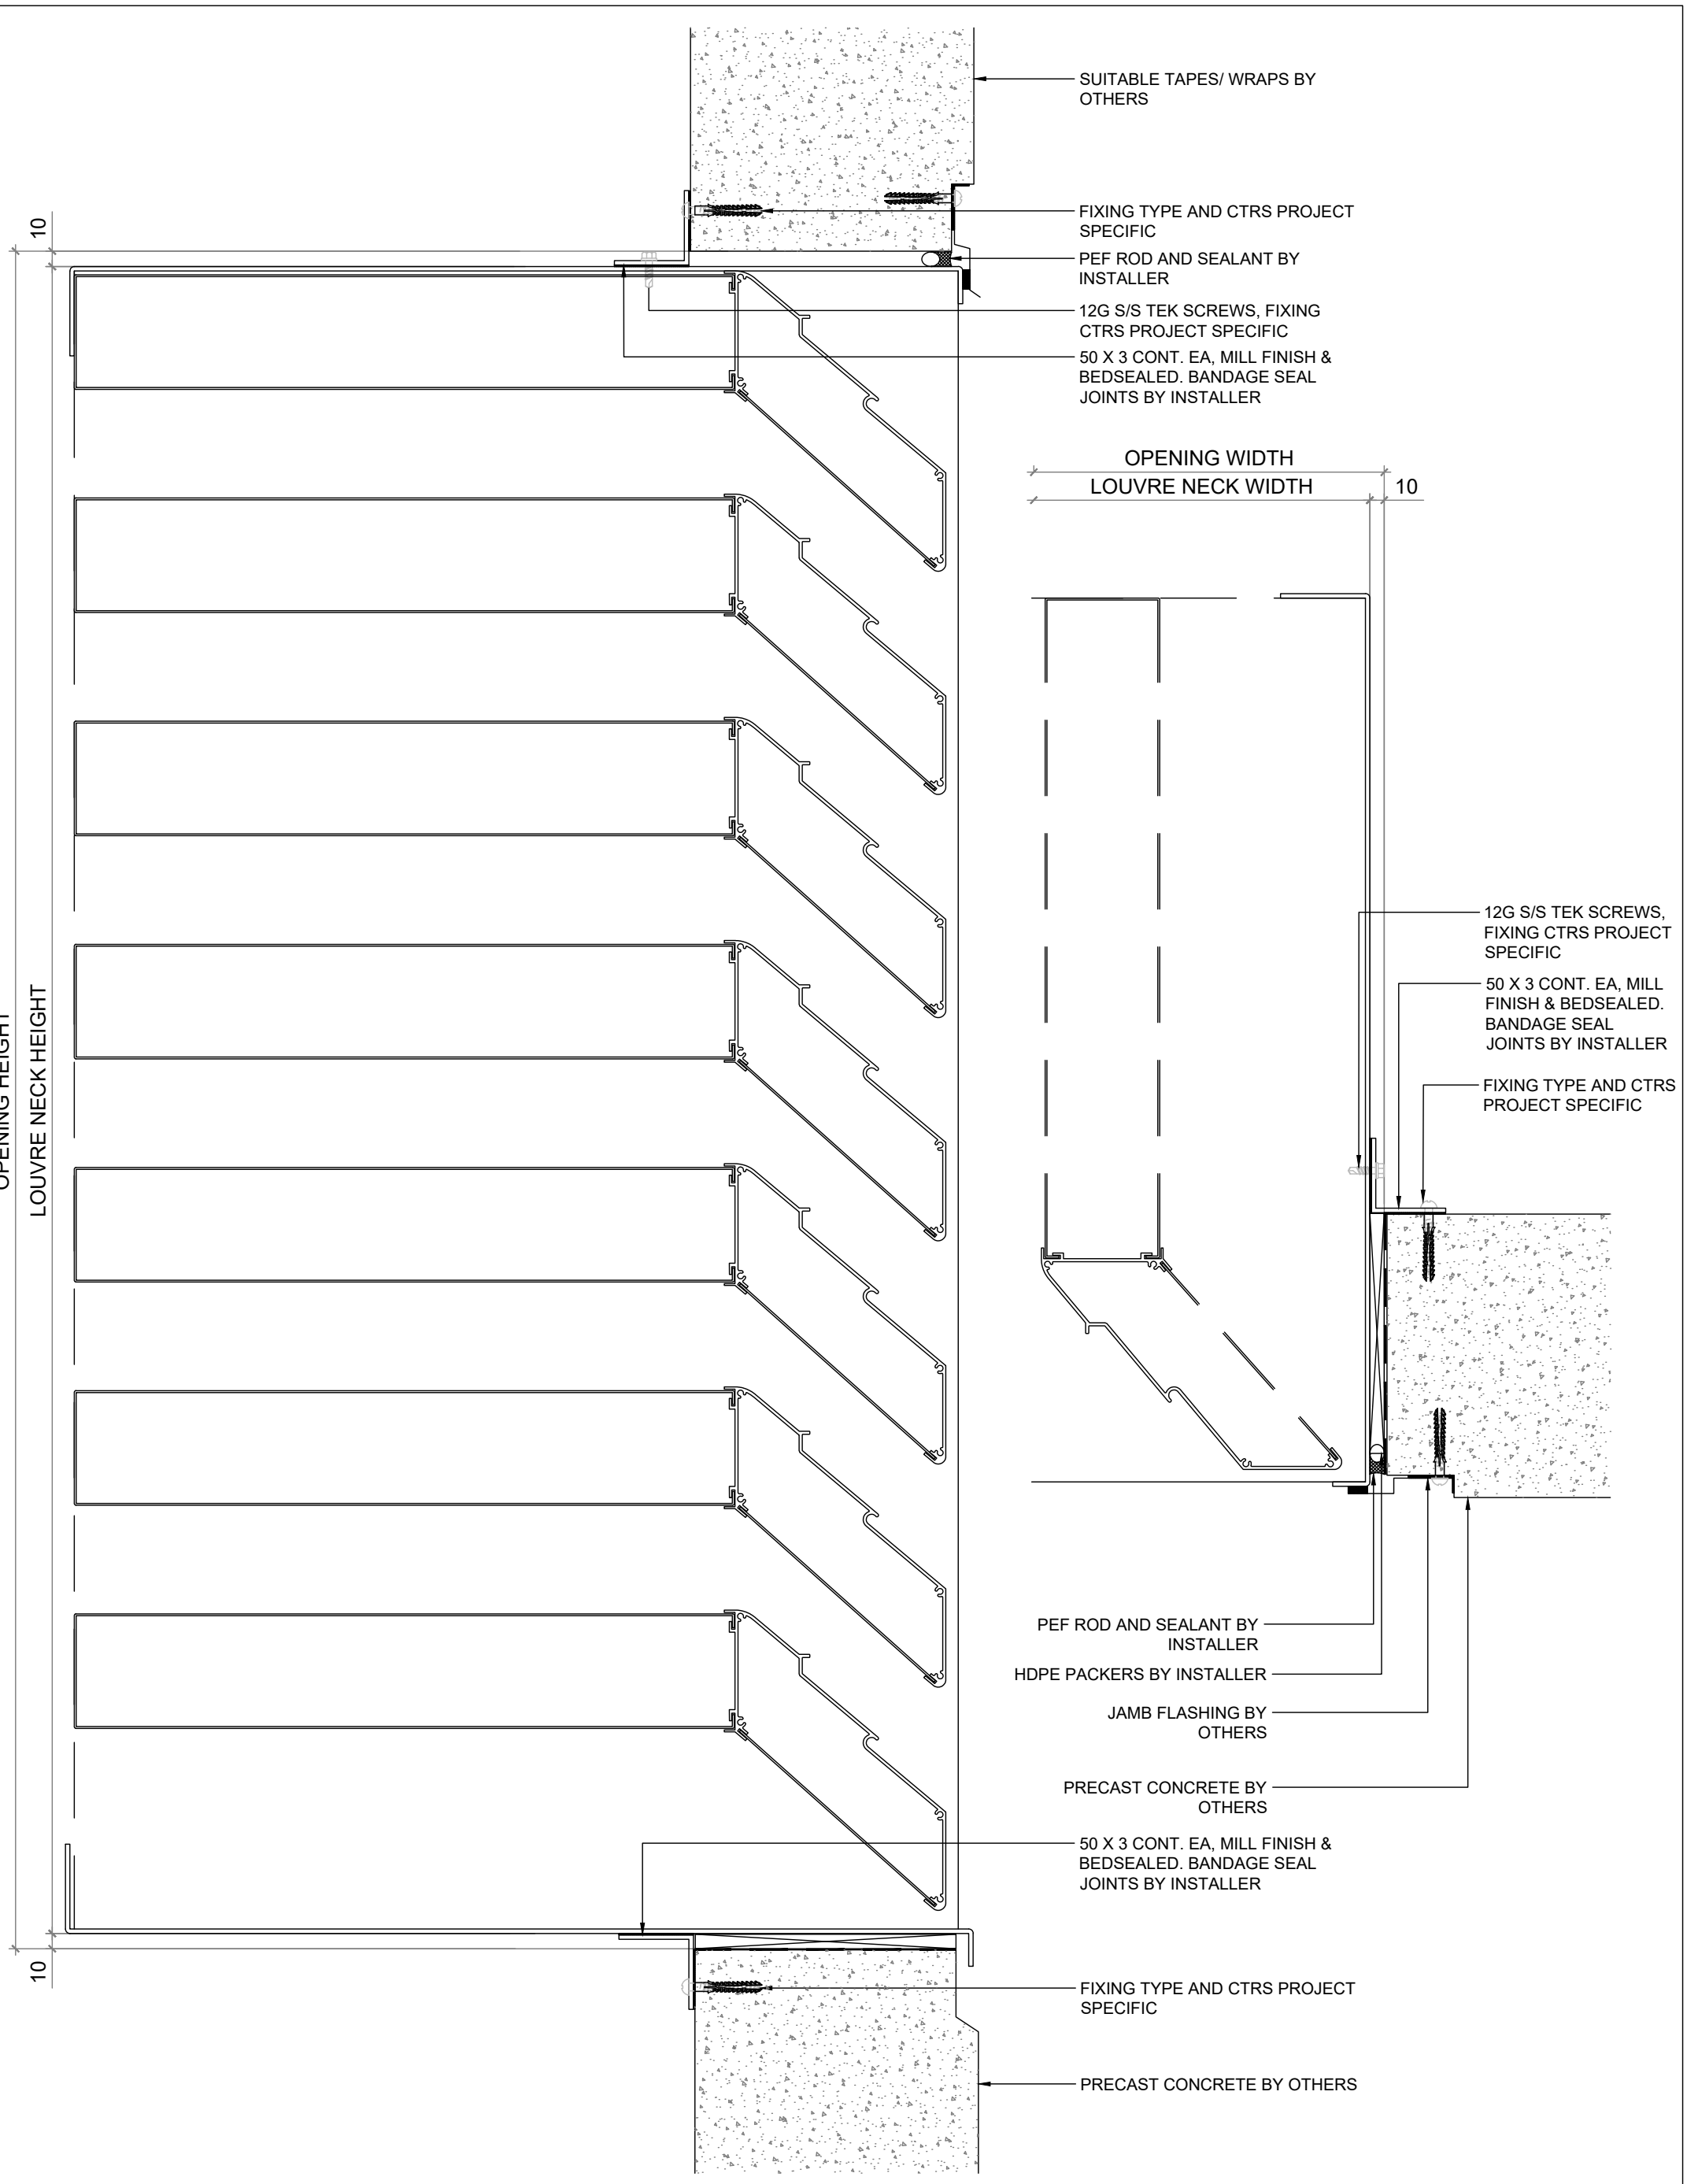

ACOUSTIC LOUVRE

AL-600W

INSTALLATION DETAILS PRECAST CONCRETE

VENTÜER
Ventilation, Acoustic & Smoke Louvres

E: sales@ventuer.co
W: ventuer.co

© 2019 All rights reserved

SCALE: 1:4 @A3 - 1:2 @A4

DWG NO. AL-600W-A.04

DATE: 15/01/2025

REV 1