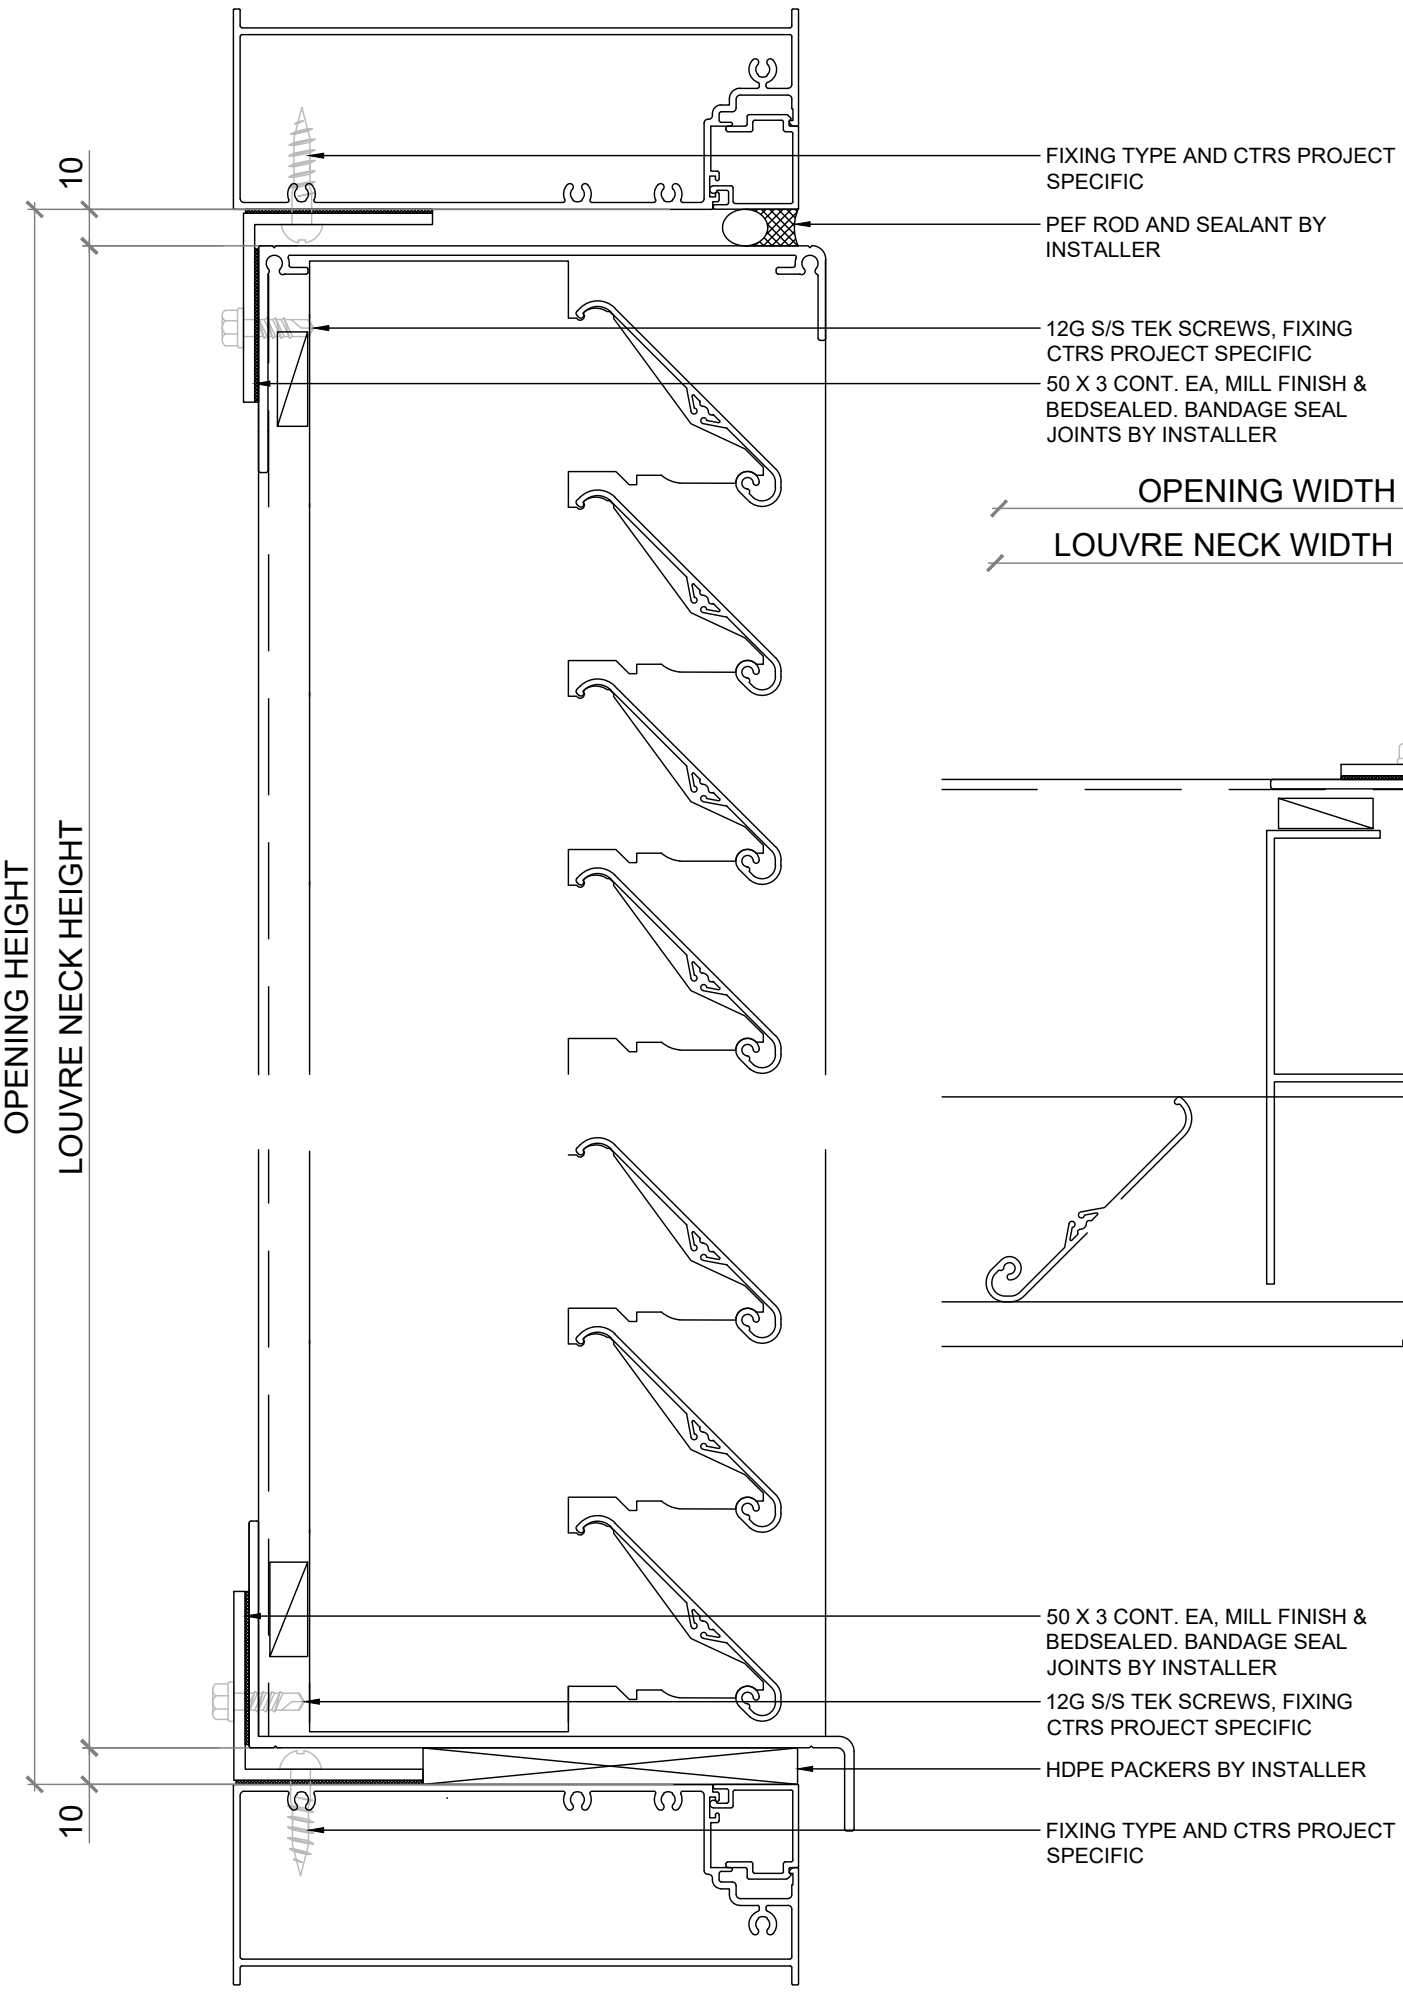

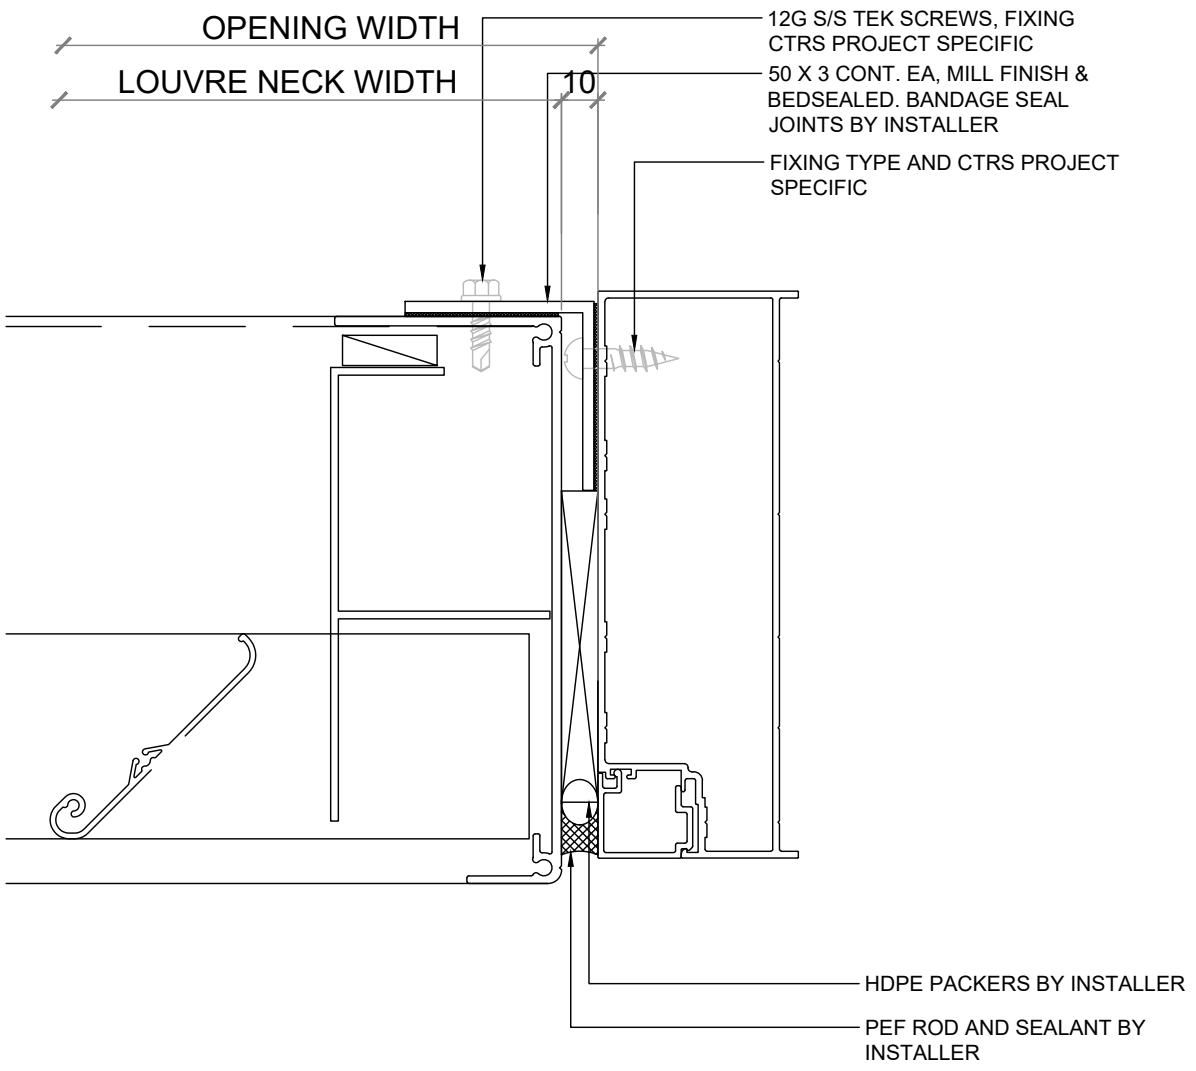

VENTILATION LOUVRE	VENTÜER Ventilation, Acoustic & Smoke Louvres	**SCALE: 1:2 @ A3 - 1:1 @ A4**
VL-50CM		**DWG NO. VL-50CM-A.14**
INSTALLATION DETAILS WINDOW - MOUNTING OPTION	E: sales@ventuer.co W: ventuer.co	**DATE: 15/01/2025** REV **1**

© 2019 All rights reserved